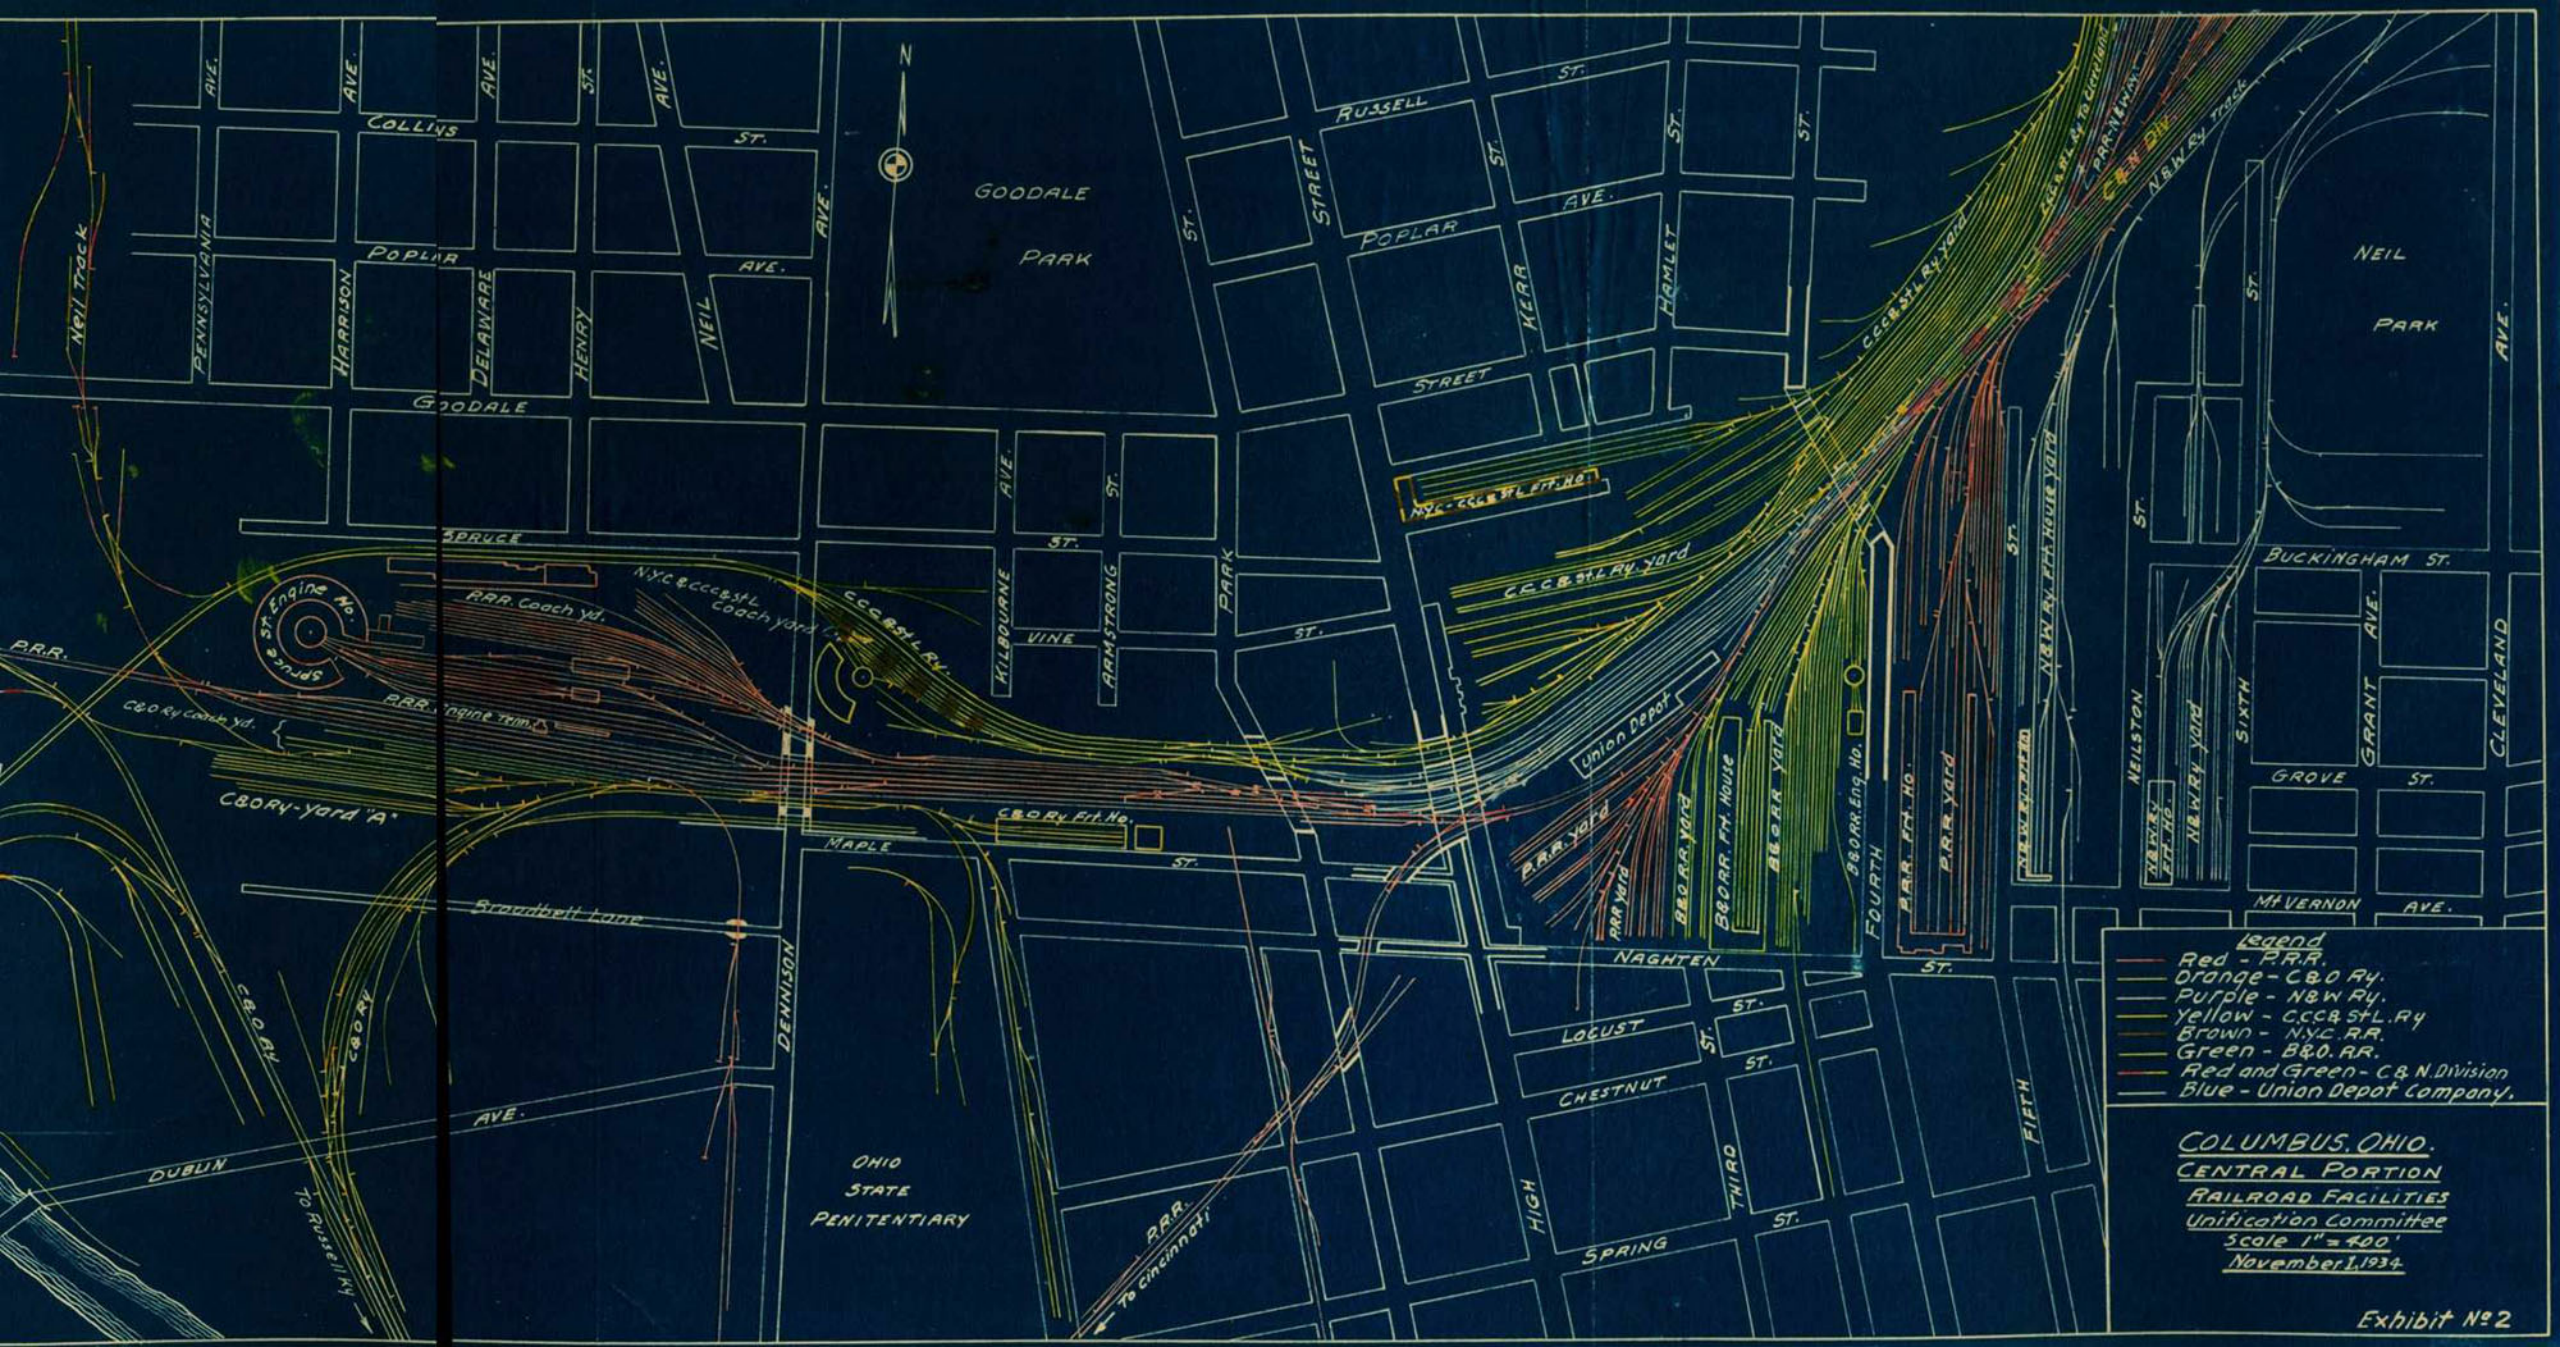

Legend
Red - P.R.R.
Orange - C&O Ry.
Purple - N&W Ry.
Yellow - C.C.C.& St.L. Ry
Brown - N.Y.C. R.R.
Green - B&O. R.R.
Red and Green - C&N. Division
Blue - Union Depot Company.
COLUMBUS, OHIO.
CENTRAL PORTION
RAILROAD FACILITIES
Unification Committee
Scale 1" = 400'
November 1, 1934
Exhibit No 2
GOODALE PARK
NEIL PARK
OHIO STATE PENITENTIARY
Union Depot
Broadbelt Lane
To Russell Ry
To Cincinnati